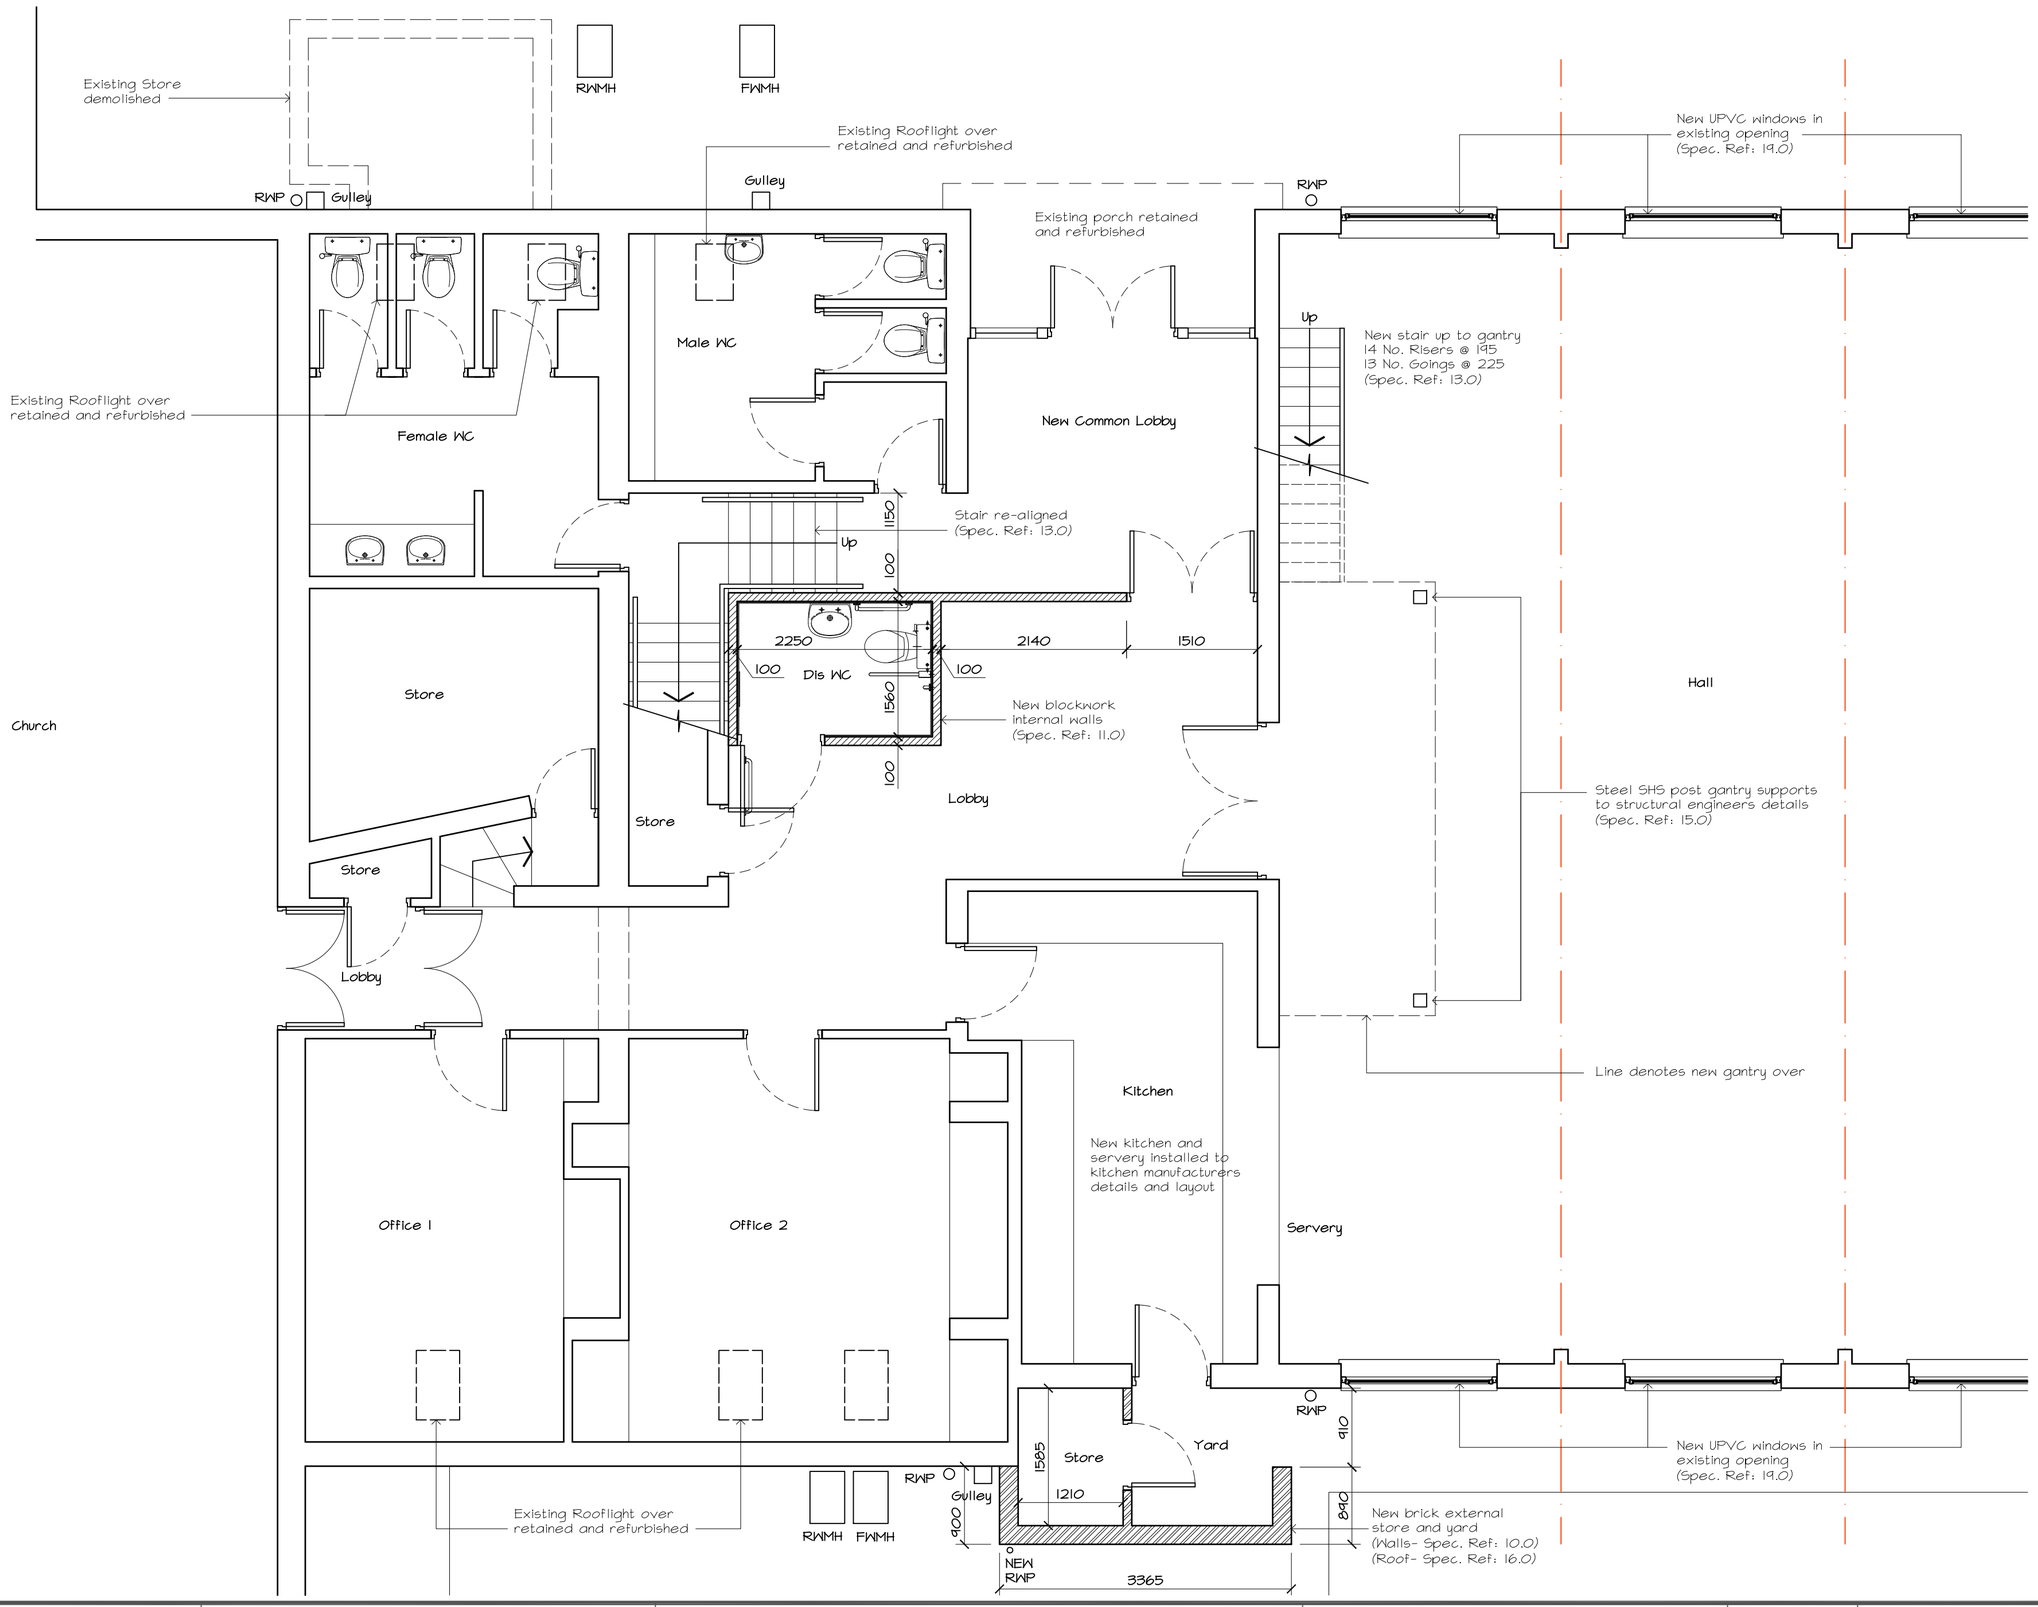

COPYRIGHT ©
This drawing is copyright and issued to you in confidence. It must not be copied, used or disclosed, in whole or in part, to third parties without our written permission. It remains the property of JUSTIN SMITH ARCHITECT LIMITED and must be returned on request. ©
NOTE: All dimensions are in millimetres unless stated otherwise. If in doubt ask. Do not scale from this drawing.

NORTH

DRAWING INFORMATION
This CAD drawing is plotted from file: A10-009/A2.1/203
This CAD drawing contains the Xref's: A10-009/A2.2/plan_0; Plan_Site

REVISIONS

NOTES

CLIENT: Paul Pegg				JOB NO.: A10-009
PROJECT: Refurbishment at; Mackworth Community Centre, Mackworth				DWG. NO.: 203
DRAWING: Proposed Ground Floor Plan (Sheet 1 of 2)				REV.
DATE: July; 2010	SCALE: 1:50	DWG. SIZE: A2	DRAWN: SCG	STATUS: Production Info

Justin Smith Architect Limited
Friar Gate Studios,
Ford Street, Derby, DE1 1EE
T: 01332 258350
E: mail@justinsmitharchitects.co.uk
W: www.justinsmitharchitects.co.uk

JUSTIN SMITH ARCHITECTS